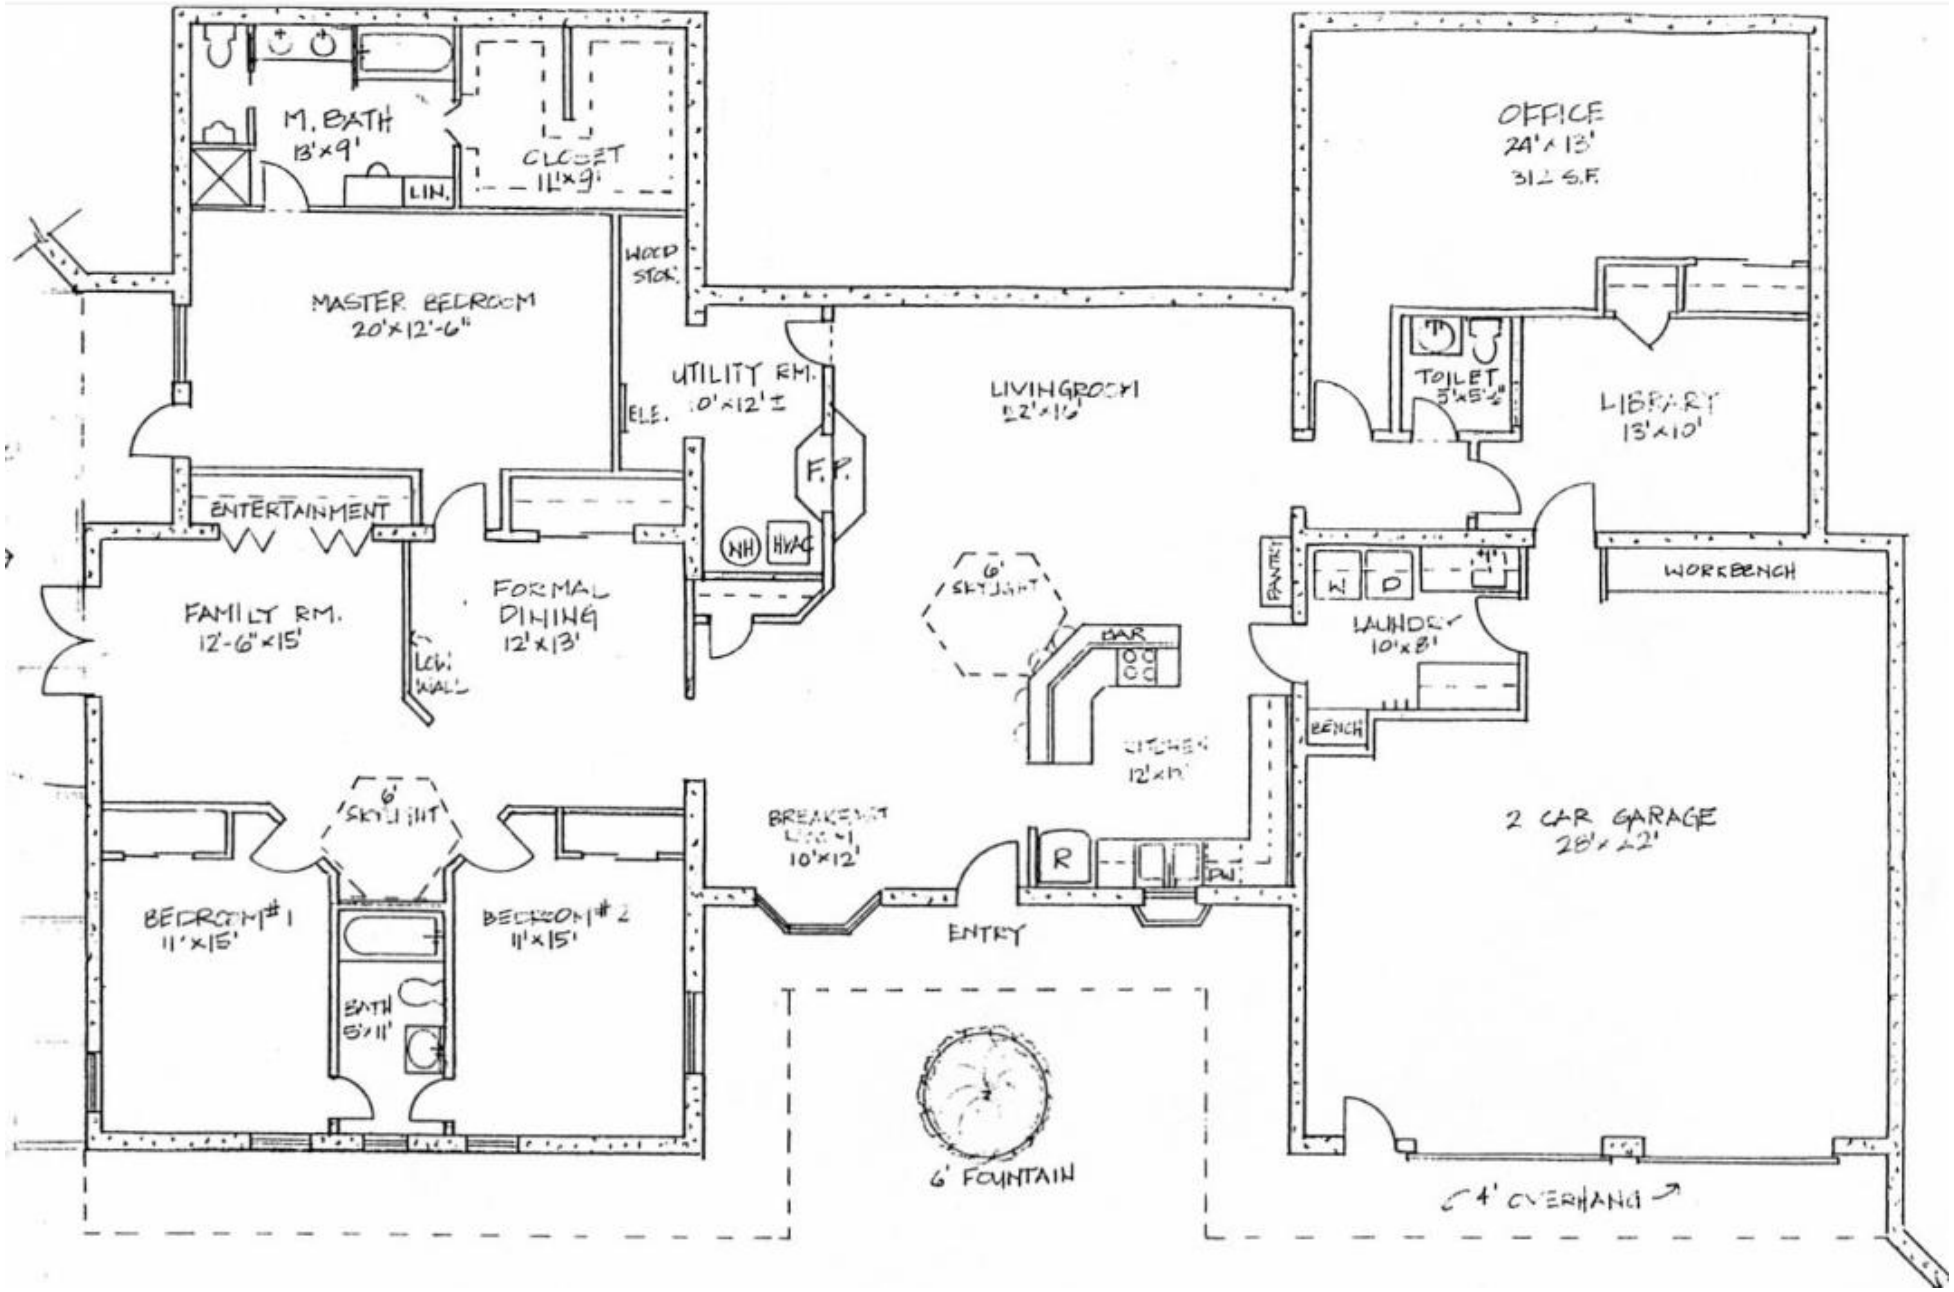
M. BATH
13'x9'
LIN.
CLOSET
11'x9'
MASTER BEDROOM
20'x12'-6"
WOOD STOR.
UTILITY RM.
10'x12'±
ELE.
F.P.
NH
HVAC
LIVINGROOM
22'x16'
OFFICE
24'x13'
312 S.F.
TOILET
5'x5'-6"
LIBRARY
13'x10'
ENTERTAINMENT
FAMILY RM.
12'-6"x15'
LOW WALL
FORMAL DINING
12'x13'
6' SKYLIGHT
BAR
PANTRY
W
D
LAUNDRY
10'x8'
WORKBENCH
BENCH
KITCHEN
12'x17'
6' SKYLIGHT
BREAKFAST NOOK
10'x12'
R
DW
ENTRY
2 CAR GARAGE
28'x22'
BEDROOM #1
11'x15'
BATH
5'x11'
BEDROOM #2
11'x15'
6' FOUNTAIN
4' OVERHANG