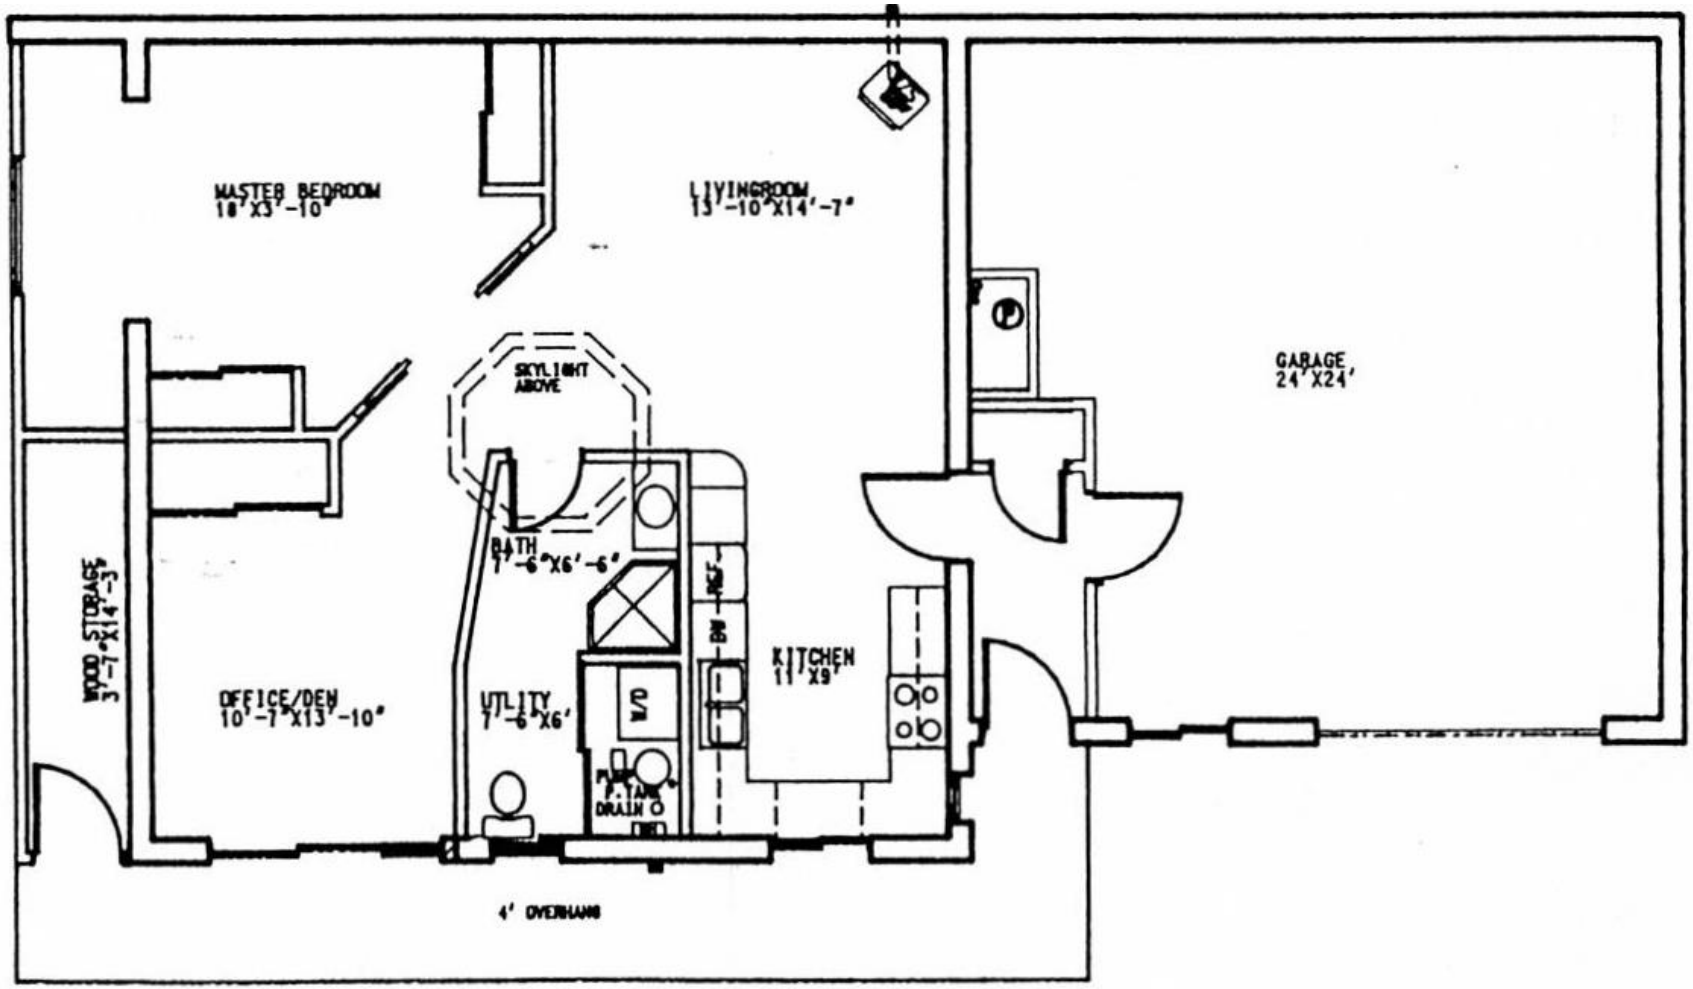
MASTER BEDROOM
10'X3'-10"
LIVINGROOM
13'-10"X14'-7"
GARAGE
24'X24'
SKYLIGHT
ABOVE
BATH
7'-6"X6'-6"
WOOD STORAGE
3'-7"X14'-3"
OFFICE/DEN
10'-7"X13'-10"
UTILITY
7'-6"X6'
W/D
DW
REF
KITCHEN
11'X9'
FLOOR
DRAIN
4' OVERHANG