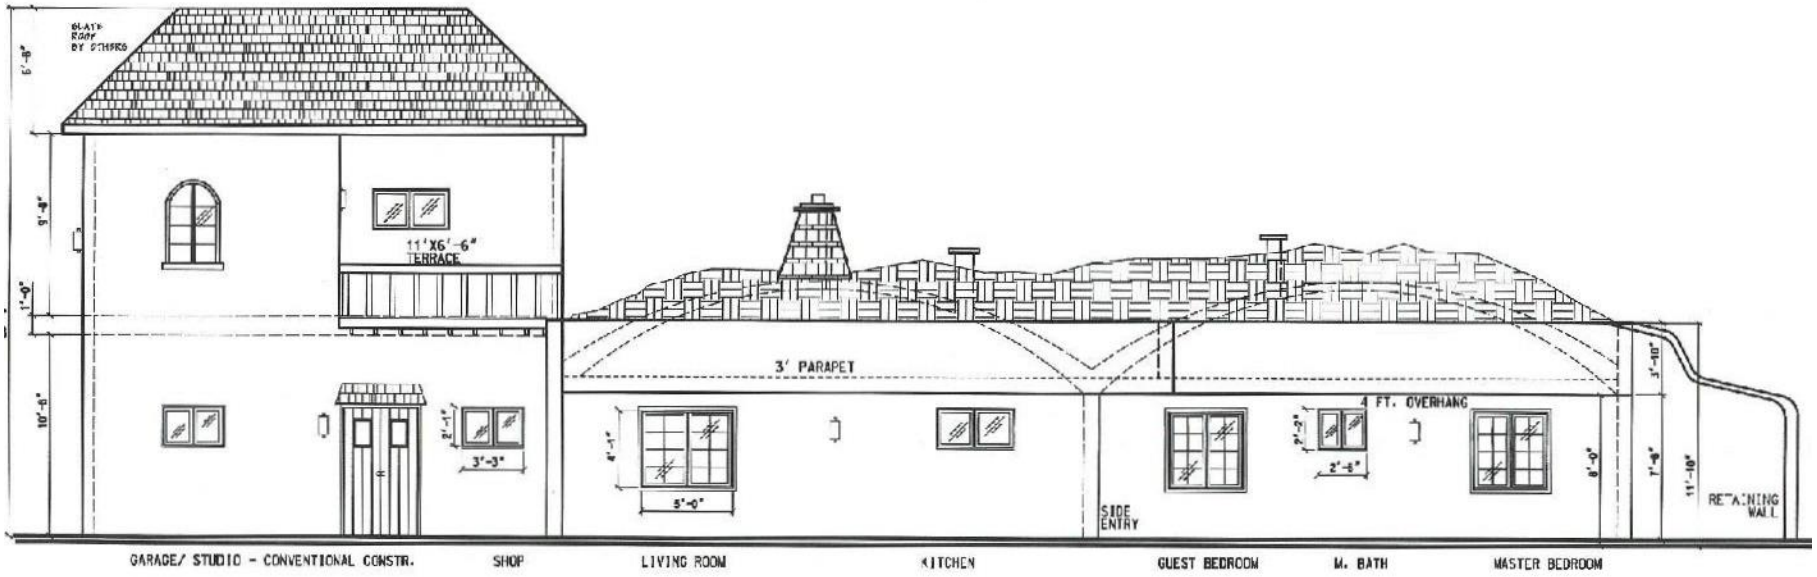
SLATE ROOF BY OTHERS
11'X6'-6" TERRACE
3' PARAPET
4 FT. OVERHANG
3'-3"
5'-0"
2'-6"
SIDE ENTRY
RETAINING WALL
GARAGE/ STUDIO - CONVENTIONAL CONSTR.
SHOP
LIVING ROOM
KITCHEN
GUEST BEDROOM
M. BATH
MASTER BEDROOM

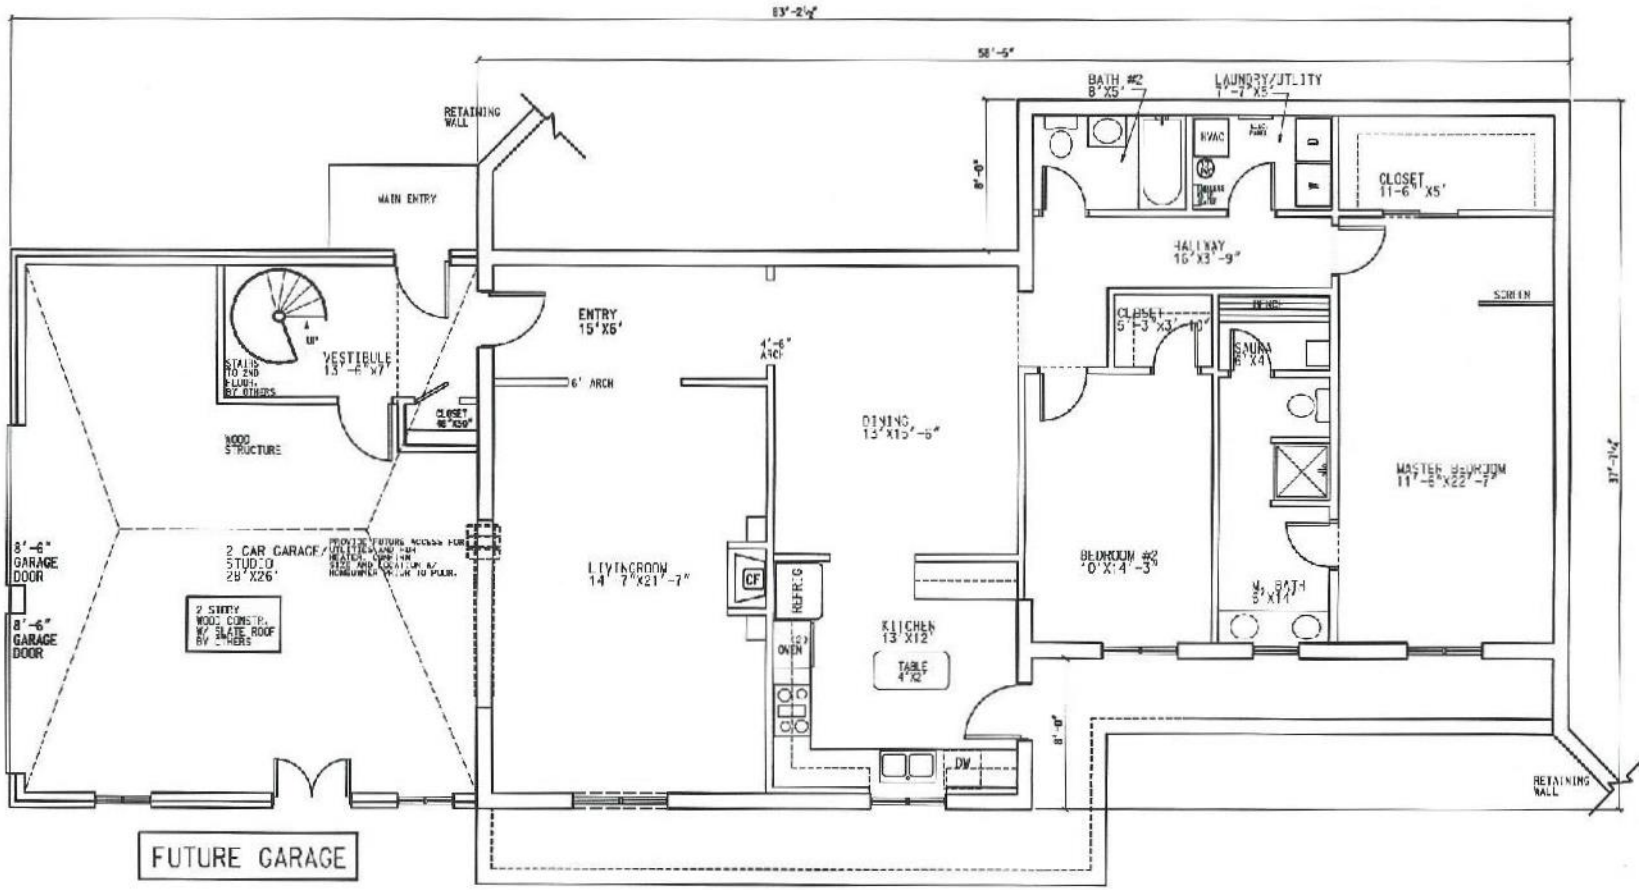
83'-2½"
58'-5"
RETAINING WALL
MAIN ENTRY
BATH #2 8'X5'
LAUNDRY/UTILITY 7'-7"X5'
HVAC
CLOSET 11'-6"X5'
HALLWAY 10'X3'-9"
SCREEN
ENTRY 15'X6'
VESTIBULE 13'-6"X7'
STAIRS TO 2ND FLOOR BY OTHERS
6' ARCH
4'-6" ARCH
DINING 13'X15'-6"
CLOSET 5'-3"X3'-10"
SAUNA 6'X4'
MASTER BEDROOM 11'-6"X22'-7"
WOOD STRUCTURE
8'-6" GARAGE DOOR
2 CAR GARAGE/ STUDIO 28'X26'
2 STORY WOOD CONSTR. W/ SLATE ROOF BY OTHERS
LIVINGROOM 14'-7"X21'-7"
CF
REFRIG
OVEN
KITCHEN 13'X12'
TABLE 4'X2'
BEDROOM #2 10'X14'-3"
M. BATH 5'X11'
DW
RETAINING WALL
FUTURE GARAGE